LEVEL 3

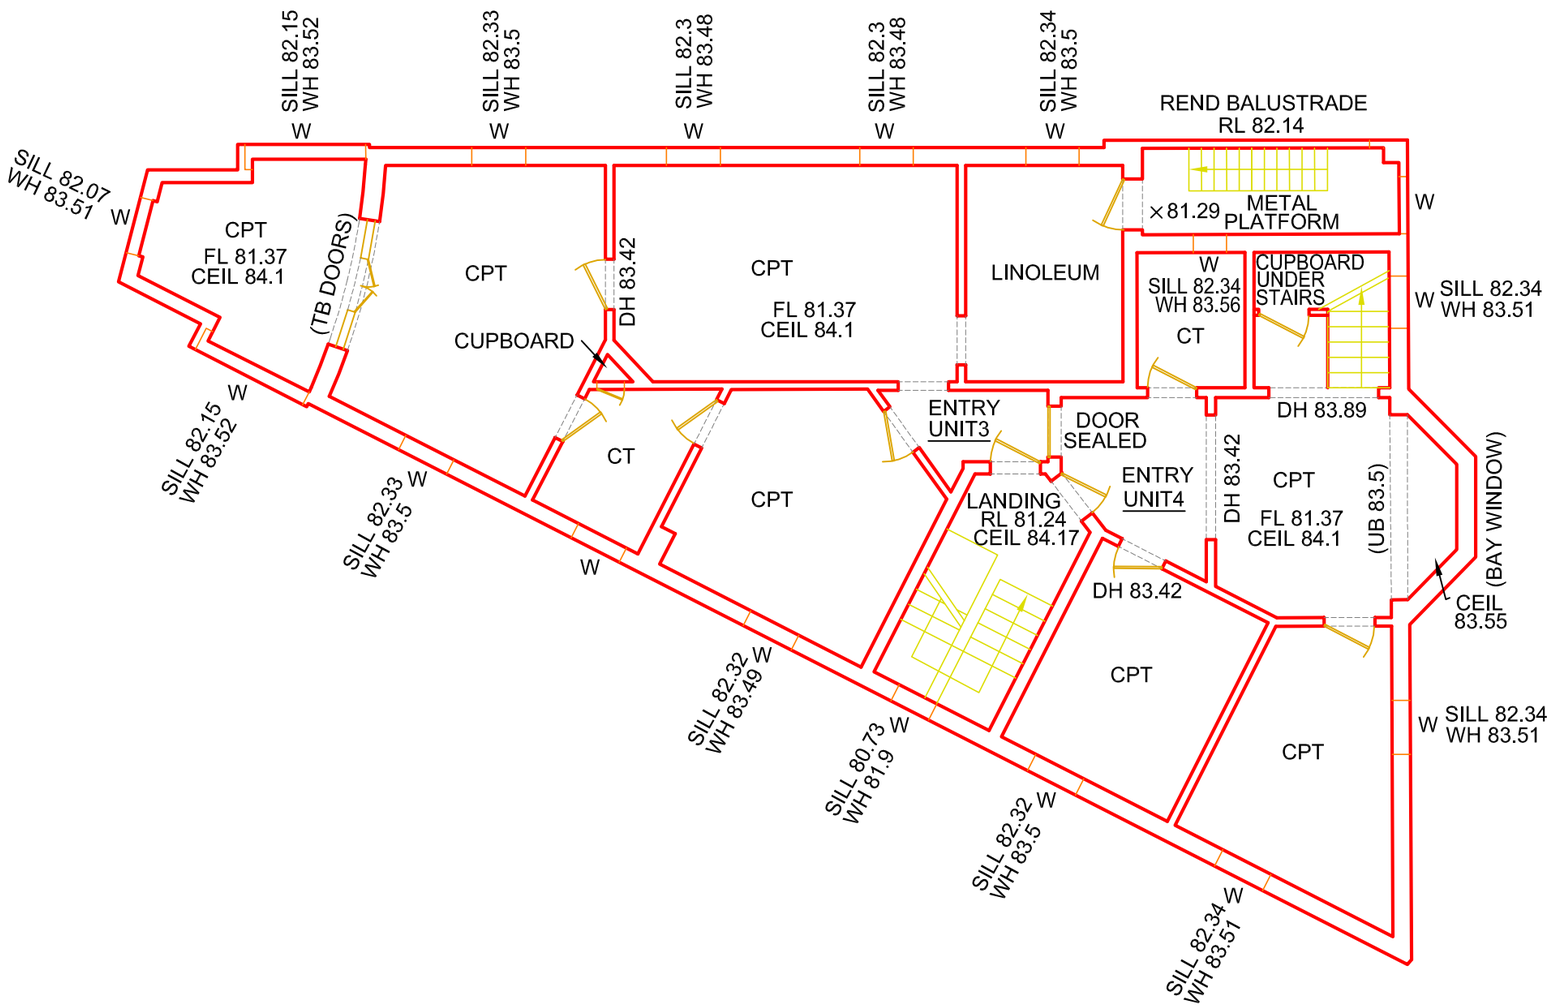

LEVEL 4(ROOF)

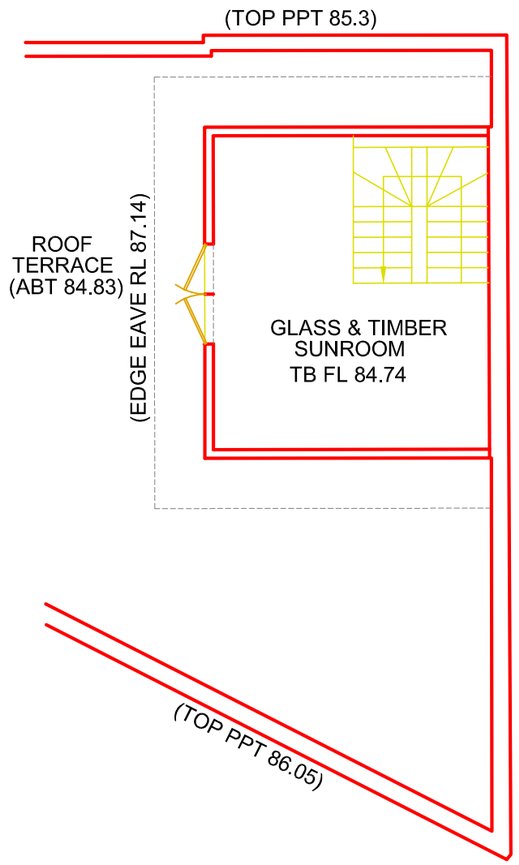

LEGEND:

FL – FLOOR LEVEL
CEIL – CEILING LEVEL
CPT – CARPET
CT – CERAMIC TILE
PPT – PARAPET
TB – TIMBER
W – WINDOW
DH – DOOR HEAD
UB – UNDERSIDE BEAM
WH – WINDOW HEAD

NOTE:

ROOF IS COMMON PROPERTY
INTERNAL AND EXTERNAL FIRE STAIRS ARE COMMON PROPERTY

PLAN OF :

BEING :
SHOWING : FLOOR PLANS LEVEL 3 AND 4

REFERENCE: SAMPLE ONLY
DATE : JULY 2003

CLEMENT & REID PTY LTD
PROJECT SURVEYORS
ABN 20 068 433 974

PROJECT SURVEYORS

EDGECLIFF
PO Box 528 EDGECLIFF 2027
DX 22915 EDGECLIFF
SUITE 2, LEVEL 1
135-153 NEW SOUTH HEAD RD
EDGECLIFF NSW 2027
PHONE : 9327 8706
FAX : 9327 8218
email : edgecliff@clemreid.com.au

FAIRFIELD
PO Box 144
FAIRFIELD NSW 1860
DX 25102 FAIRFIELD
LEVEL 1, 56 WARE STREET
FAIRFIELD NSW 2165
PHONE : (02) 9724 2582
FAX : (02) 9726 5051
email : fairfield@clemreid.net.au